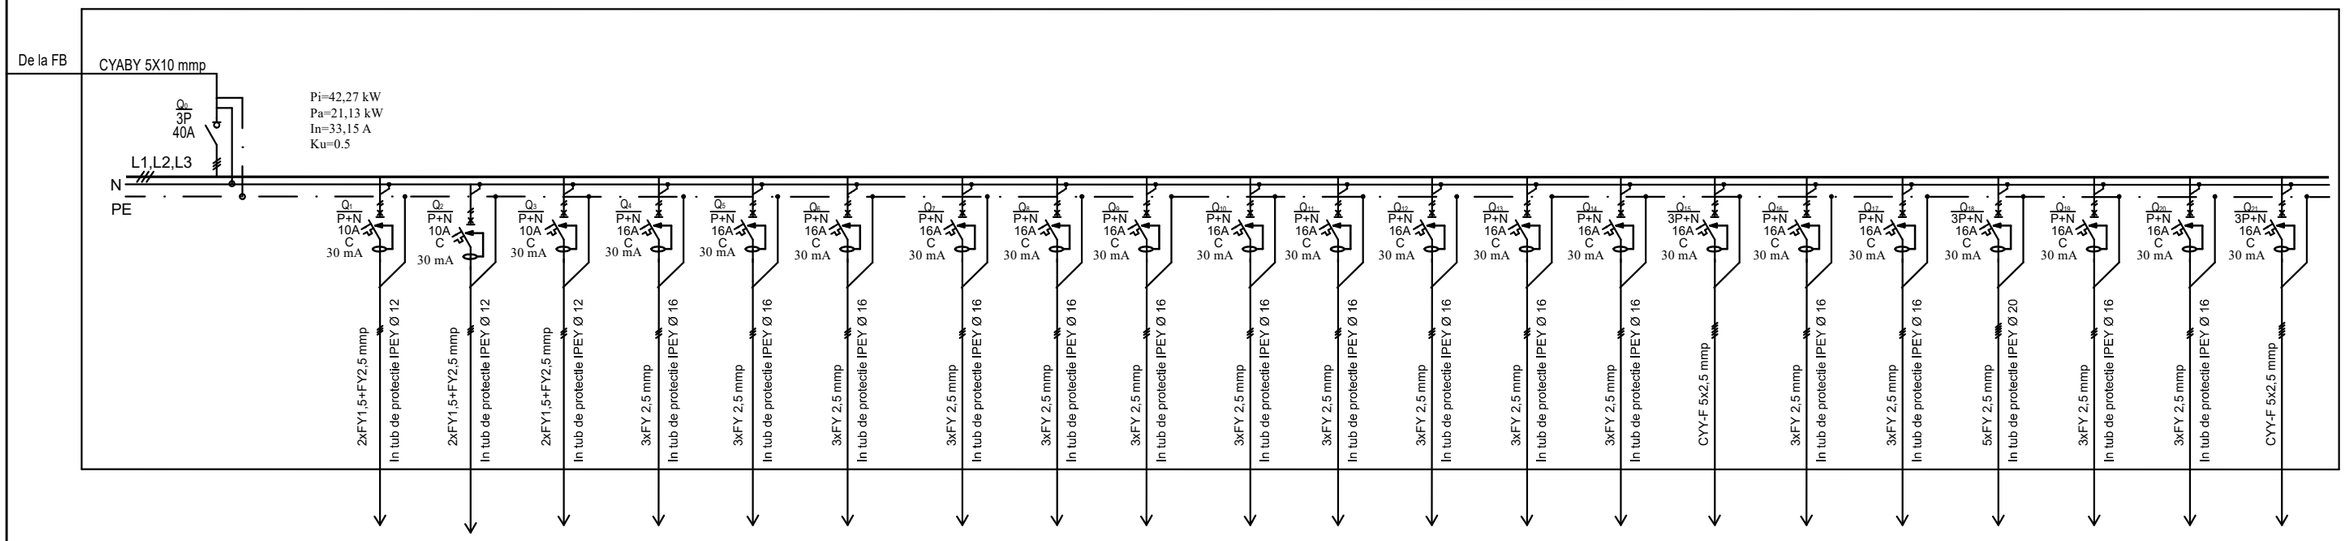


SCHEMA MONOFILARA TABLOU ELECTRIC GENERAL

Pi(kW) Puterea instalata aproximata	T	10				2			2			2			2		5		2				5
	S	12						2		2			2			2				2		2	
	R	10.27	0.12	0.15			2				2			2				2			2		
Destinatia Circuitului			CIRCUIT ILUMINAT	CIRCUIT ILUMINAT	CIRCUIT ILUMINAT REZERVA	CIRCUIT PRIZE LIVING	CIRCUIT PRIZE BUCATARIE	CIRCUIT PRIZA MSR	CIRCUIT PRIZA A.C.	CIRCUIT PRIZE PLITA, CUPTOR ELECTRIC SI HOTA	CIRCUIT PRIZA FRIGIDER	CIRCUIT PRIZE DORMITOR	CIRCUIT PRIZE DORMITOR	CIRCUIT PRIZE DORMITOR	CIRCUIT RADIATOR ELECTRIC G.S.	CIRCUIT RADIATOR ELECTRIC BAIE	CIRCUIT C.T. ELECTRICA	CIRCUIT PRIZA C.T. CONVENTIONALA	CIRCUIT POMPA DISTRIBUITOR INCALZIRE	CIRCUIT POMPA DISTRIBUITOR ACM	CIRCUIT PRIZA EXTERIOARA TERASA	CIRCUIT PRIZE SAGEAC	CIRCUIT ALIMENTARE ULTERIOARA
Nr.circuit			CL1	CL2	CL3	CP1	CP2	CP3	CP4	CP5	CP6	CP7	CP8	CP9	CP10	CP11	CP12	CP13	CP14	CP15	CP16	CP17	CP18

NOTA

1– La echiparea tabloului se va lasa un spatiu rezerva de 25%

2– Echiparea tabloului se va face conform specificatiei de aparate electrice

3– Tablourile de distributie vor fi realizate utilizand aparataj, componente de instalare si de racordare standard, agrementate in Romania si testate in laborator. Conceptia sistemului trebuie sa fie validata prin incercari de tip, conform SR EN 60439.1.

4– Tablourile se vor comanda numai dupa definitivarea echipamentelor

LEGENDA

-Intrerupator de sarcina actionat manual din tablou

-Intrerupator automat cu protectie termica si electromagnetica,diferentiala

SPECIALITATEA: INSTALATII

WERT AUDIT
81C/23.03.2018
SR EN ISO 9001:2015

Autorizatie M.A.I. I.G.S.U. pentru:
Proiectare a sistemelor şi instalaţiilor de ventilare pentru evacuarea fumului şi gazelor fierbinţi, cu excepţia celor de tip natural organizat - seria A nr:5984 din 16/06/2016
Proiectare a sistemelor şi instalaţiilor de semnalizare, alarmare şi alertare în caz de incendiu - seria A nr. 5906 din 26/05/2016
Proiectare a sistemelor şi instalaţiilor de limitare şi stingere a incendiilor - seria A nr.5944 din 07/06/2016
Atestat ANRE nr.14916/24-07-2019
Plansa desenta cu softul progeCAD Professional 2019

Manufactura de proiecte S.R.L.
0766359021 C.U.I. 35913544 J23/1454/2016
manufacturadeproiecte@gmail.com

TITLU PROIECT: Construire locuinta Sp+P

Adresa:Com. Moara Vlasiei, Jud. Ilfov

Proiect: A.M./2020

Specialist	Nume	Semnatura	SCARA: 1:50	Beneficiar: Abagief Mihai	Faza: P.T.+D.E.
Sef proiect	Arh. P.S. Bogdan				
Proiectat	Ing. Ungureanu Florin		Data: 09/2020	Titlu plansa: Instalatii electrice - Schema multifilara TEG	Pansa nr.: IE - 01
Desenat	Ing. Ungureanu Florin				

A3 420 x 297